


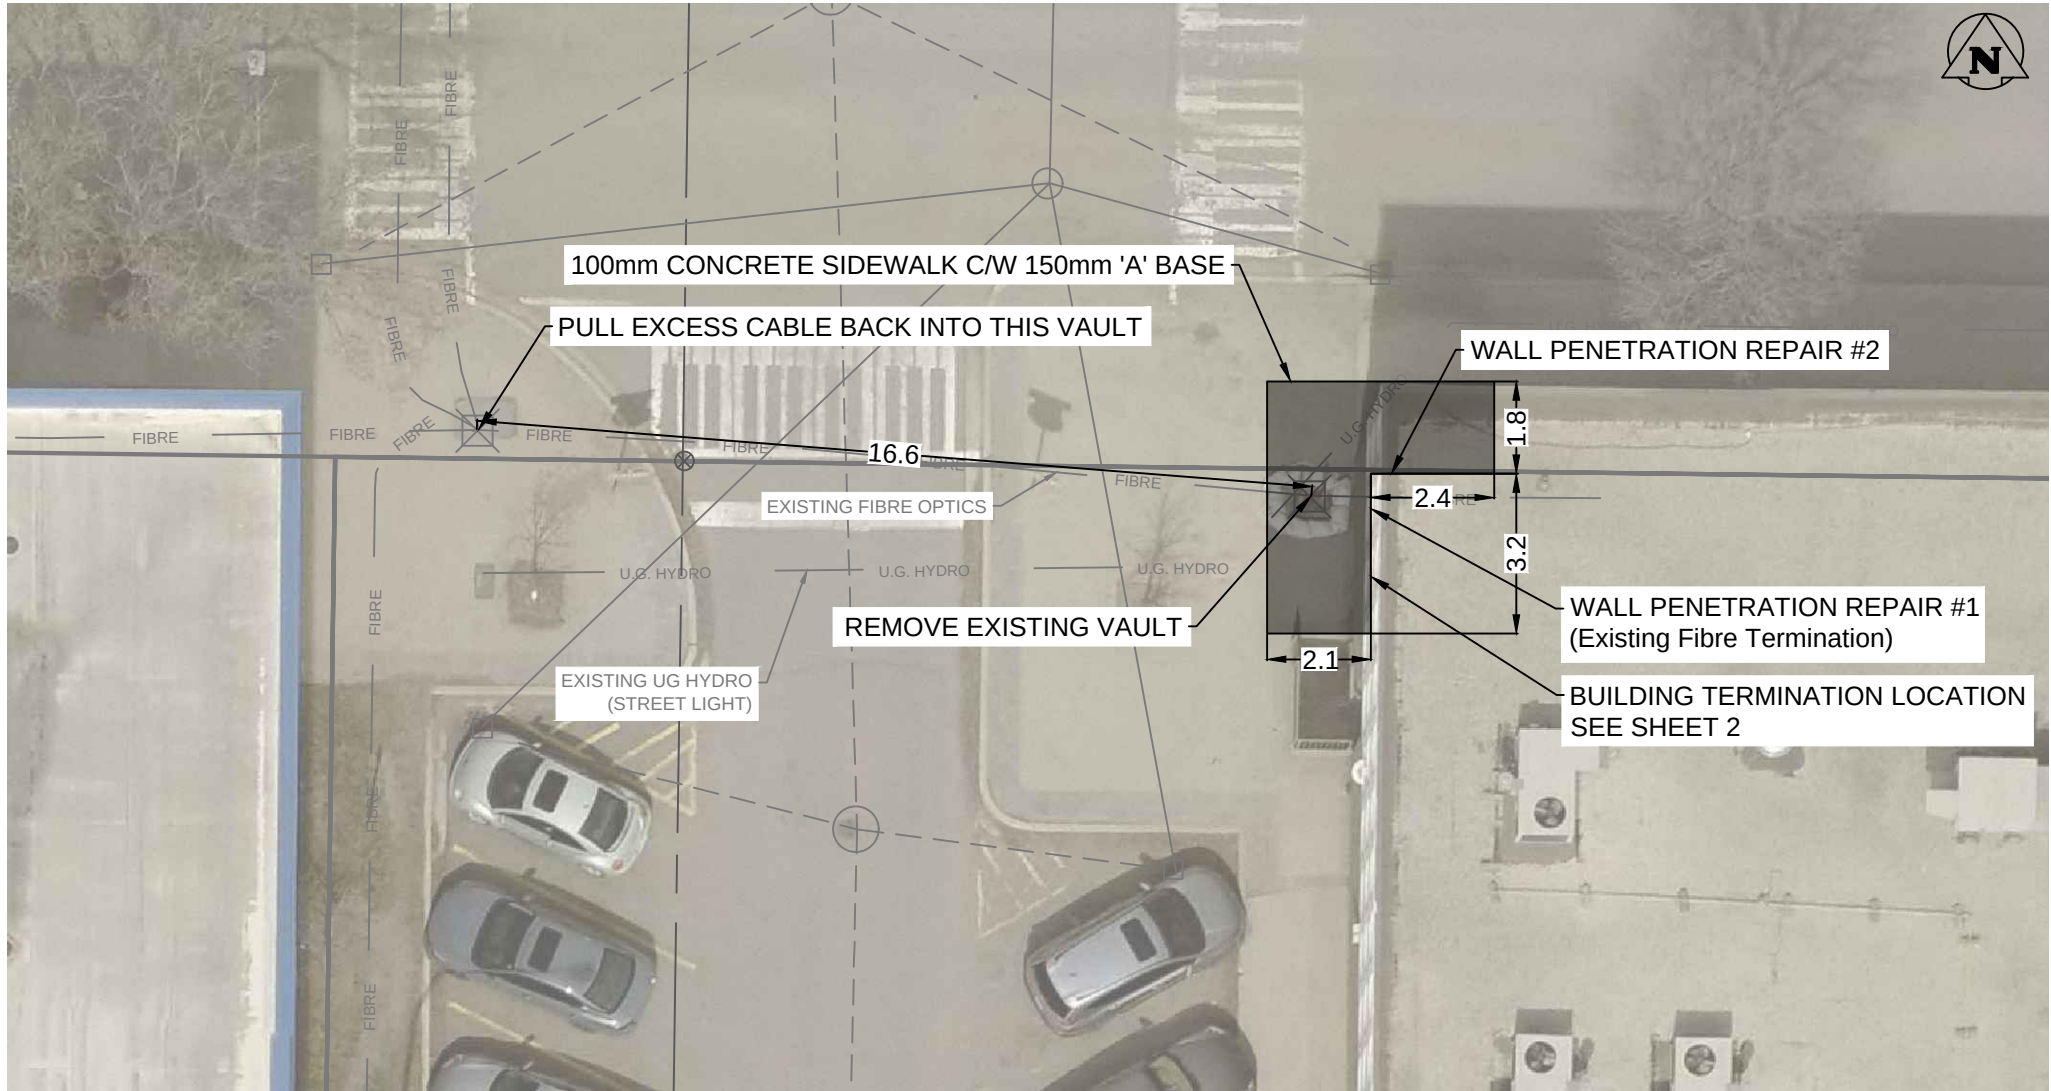

NOTES:

1. LOCATION OF UNDERGROUND STRUCTURES AS SHOWN ARE BASED ON THE BEST INFORMATION AVAILABLE BUT NO GUARANTEE IS GIVEN THAT ALL EXISTING UTILITIES ARE SHOWN OR THAT THE GIVEN LOCATION ARE EXACT. CONFIRMATION OF EXISTENCE AND EXACT LOCATION OF ALL SERVICES MUST BE OBTAINED FROM THE INDIVIDUAL UTILITIES BEFORE PROCEEDING WITH CONSTRUCTION.



DESIGNED BY: R.M.

CHECKED BY: J.A.

APPROVED BY: K.W.

THE CITY OF BRANDON
ENGINEERING DEPARTMENT


A.R. MCDIARMID FIBRE RELOCATION & FOUNDATION
WATERPROOFING

DATE
24/09/2026

SCALE
1:150 H.

SHEET
1 OF 2

REV.
0

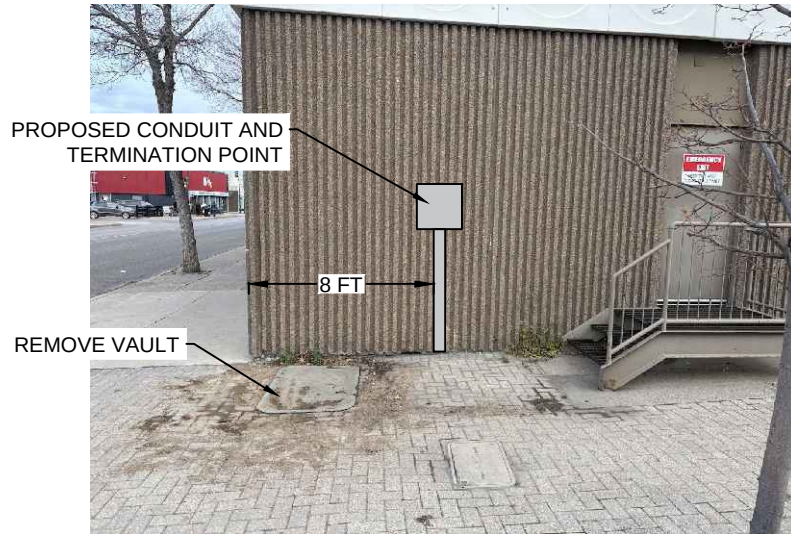


NOTES:

- VAULT TO BE REMOVED AND STOCKPILED AT 900 RICHMOND AVENUE EAST
- 3 X 24 STRAND SINGLE MODE FIBRE CABLES.
- EXCESS CABLE TO BE PULLED BACK INTO WEST VAULT.
- ALL CABLE SPLICES TO BE LOCATED INSIDE THE BUILDING.



NOTES:

- FOUNDATION REPAIR 1
- 3 X 24 STRAND SINGLE MODE FIBRE CABLES.
- CONDUIT TO EXTEND TO SPLICE BOX
- DRY WALL REPAIR TO BE COMPLETED BY OTHERS

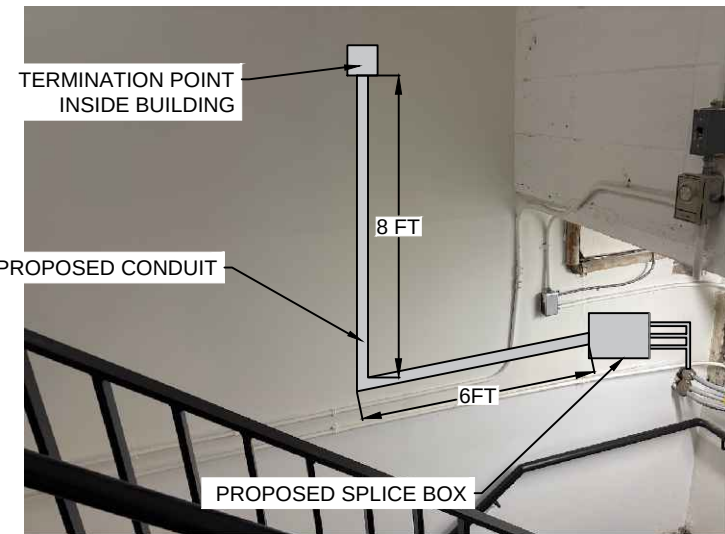

NOTES:

- FOUNDATION REPAIR # 2
- 8" STEEL PIPE TO BE CUT OFF AND ABANDON ON OUTSIDE OF WALL.
- DRY WALL REPAIR TO BE COMPLETED BY OTHERS



NOTES:

1. LOCATION OF UNDERGROUND STRUCTURES AS SHOWN ARE BASED ON THE BEST INFORMATION AVAILABLE BUT NO GUARANTEE IS GIVEN THAT ALL EXISTING UTILITIES ARE SHOWN OR THAT THE GIVEN LOCATION ARE EXACT. CONFIRMATION OF EXISTENCE AND EXACT LOCATION OF ALL SERVICES MUST BE OBTAINED FROM THE INDIVIDUAL UTILITIES BEFORE PROCEEDING WITH CONSTRUCTION.



DESIGNED BY: R.M.

CHECKED BY: J.A.

APPROVED BY: K.W.

THE CITY OF BRANDON ENGINEERING DEPARTMENT A.R. MCDIARMID FIBRE RELOCATION & FOUNDATION WATERPROOFING

DATE	24/09/2026	SCALE	N.T.S.	SHEET	2 OF 2	REV.	0
------	------------	-------	--------	-------	--------	------	---