



2026 CONCRETE WORKS 3



ALL DIMENSIONS, ELEVATIONS, AND STATIONS ARE IN METRES (m) UNLESS SHOWN OTHERWISE.

EXISTING	ELEVATION		◇	HYDRANT	⬆	-----	FENCELINE	-----	☀	LIGHT STANDARD	☀		CONCRETE			GROUND	-----	-----	NORTH OR WEST DITCH	-----
○	SURVEY MONUMENT		⊙	VALVE PIT	●		FLAG POLE		-----	U/G HYDRO LINE	-----					WATER DISTRIBUTION	-----	-----	SOUTH OR EAST DITCH	-----
○	BENCHMARK		⊙	CURB STOP	●		SIGN		-----	U/G GAS	-----		ASPHALT			WASTEWATER COLLECTION	-----	-----		
-----	PROPERTY LIMIT		⊙	CLEAN OUT	●		BOULVARD		-----	COB FIBRE	-----		BOULEVARD REPAIR			LAND DRAINAGE SEWER	-----	-----		
-----	CENTERLINE ROAD		⊙	VALVE	●		TREE		☀	HP WITH TRANSFORMER	☀					CENTERLINE ROAD	-----	-----		
-----	WATER DISTRIBUTION		⊙	TEE	●		TREE TO BE REMOVED		☀	HP WITH LIGHT & TRANS.	☀					NORTH OR WEST CURB	-----	-----		
-----	WASTEWATER COLLECTION		⊙	MANHOLE	●		SHRUB		-----	ANCHOR	-----					SOUTH OR EAST CURB	-----	-----		
-----	LAND DRAINAGE SEWER		⊙	CATCH BASIN	□		PROTECTED TREE		☀	HYDRO MANHOLE	☀					NORTH OR WEST GUTTER	-----	-----		
-----	CURB		⊙	TEST HOLE	●		SIGNAL CONTROL BOX		☀	HYDRO TRANSFORMER	☀					SOUTH OR EAST GUTTER	-----	-----		
-----	GUTTER		⊙	PARKING METER	∞	-----	COMM/FIBRE	-----	☀	HYDRO POLE (HP)	☀					NORTH OR WEST SIDEWALK	-----	-----		
-----	SIDEWALK		⊙	PARK PLUG	●	-----	PEDESTAL/VAULT	-----	☀	HP WITH LIGHT	☀					SOUTH OR EAST SIDEWALK	-----	-----		
EXISTING	LEGEND - PLAN	PROPOSED	EXISTING	LEGEND - PLAN	PROPOSED	EXISTING	LEGEND - PLAN	PROPOSED	EXISTING	LEGEND - PLAN	PROPOSED	EXISTING	LEGEND - PLAN	PROPOSED	EXISTING	LEGEND - PROFILE	PROPOSED	EXISTING	LEGEND - PROFILE	PROPOSED

DRAWING LIST:

SHEET 1 - SWK-1513
EASTVIEW LANDFILL SIDEWALK




SHEET 2 - SWK-1514
E. FOTHERINGHAM TRANSIT PAD

COVER PAGE

THE ATTACHED PAGES AS DESCRIBED ABOVE FORM A COMPLETE AND COMPREHENSIVE SET OF DRAWINGS FOR THE INTENDED WORK

ISSUED FOR
TENDER


				SEAL:-
				
0	2026/09/23	ISSUED FOR TENDER	K.W.	
NO.	YEAR/MM/DD	ISSUE/REVISION	BY	

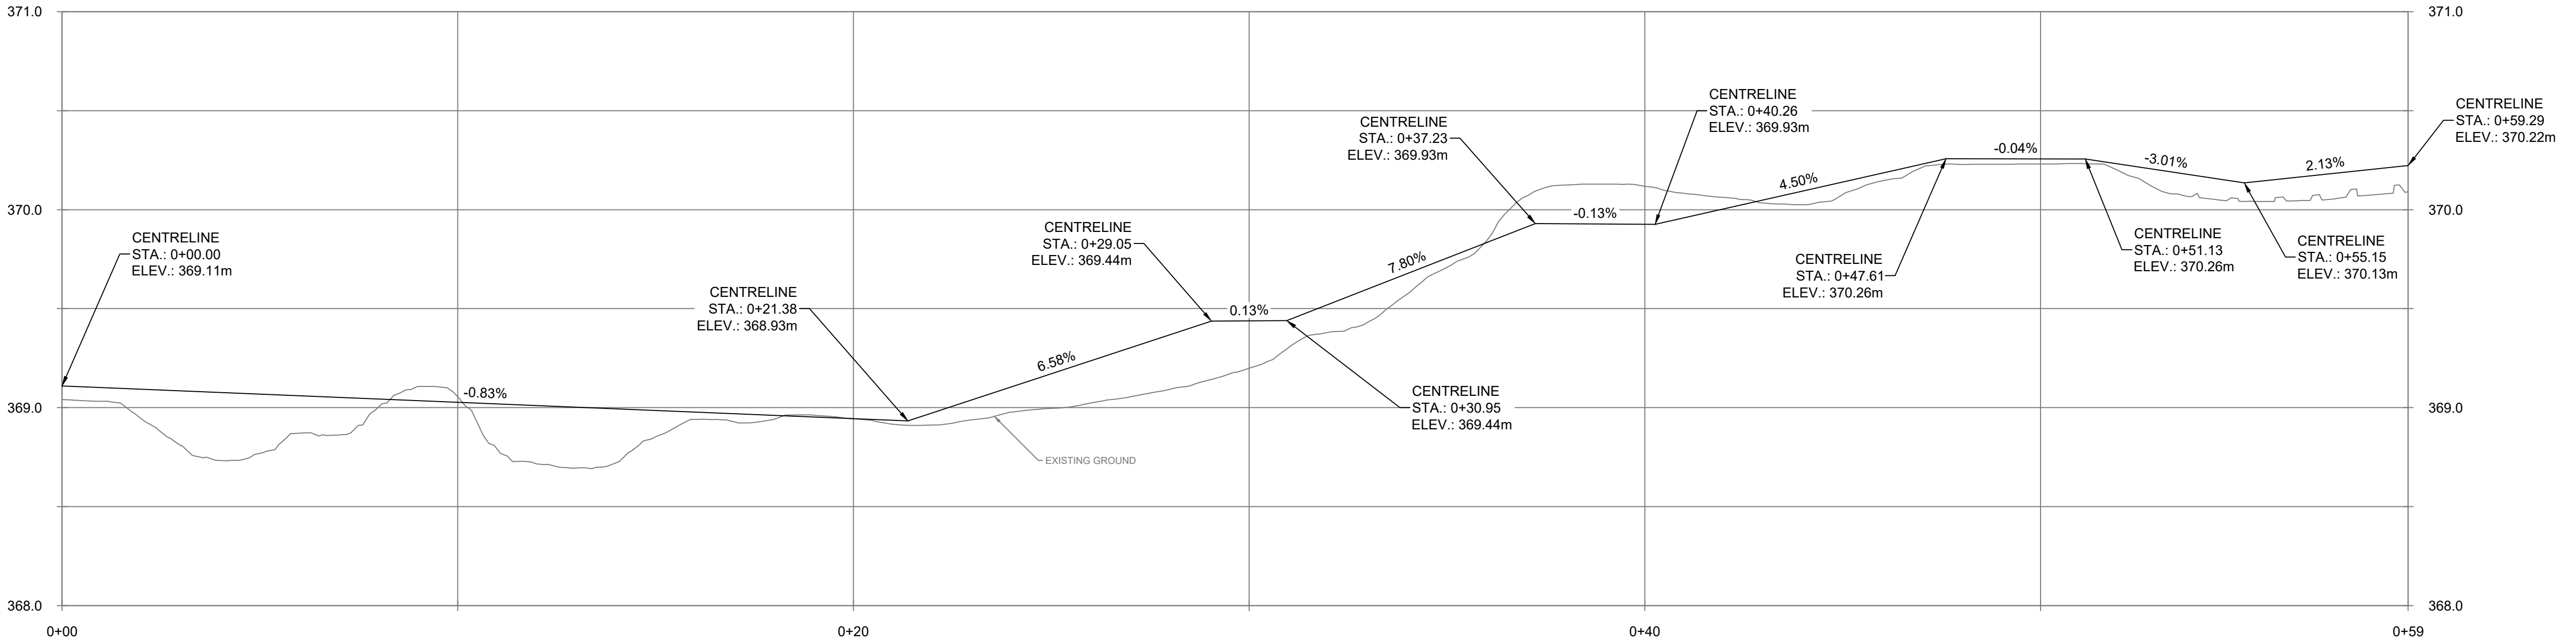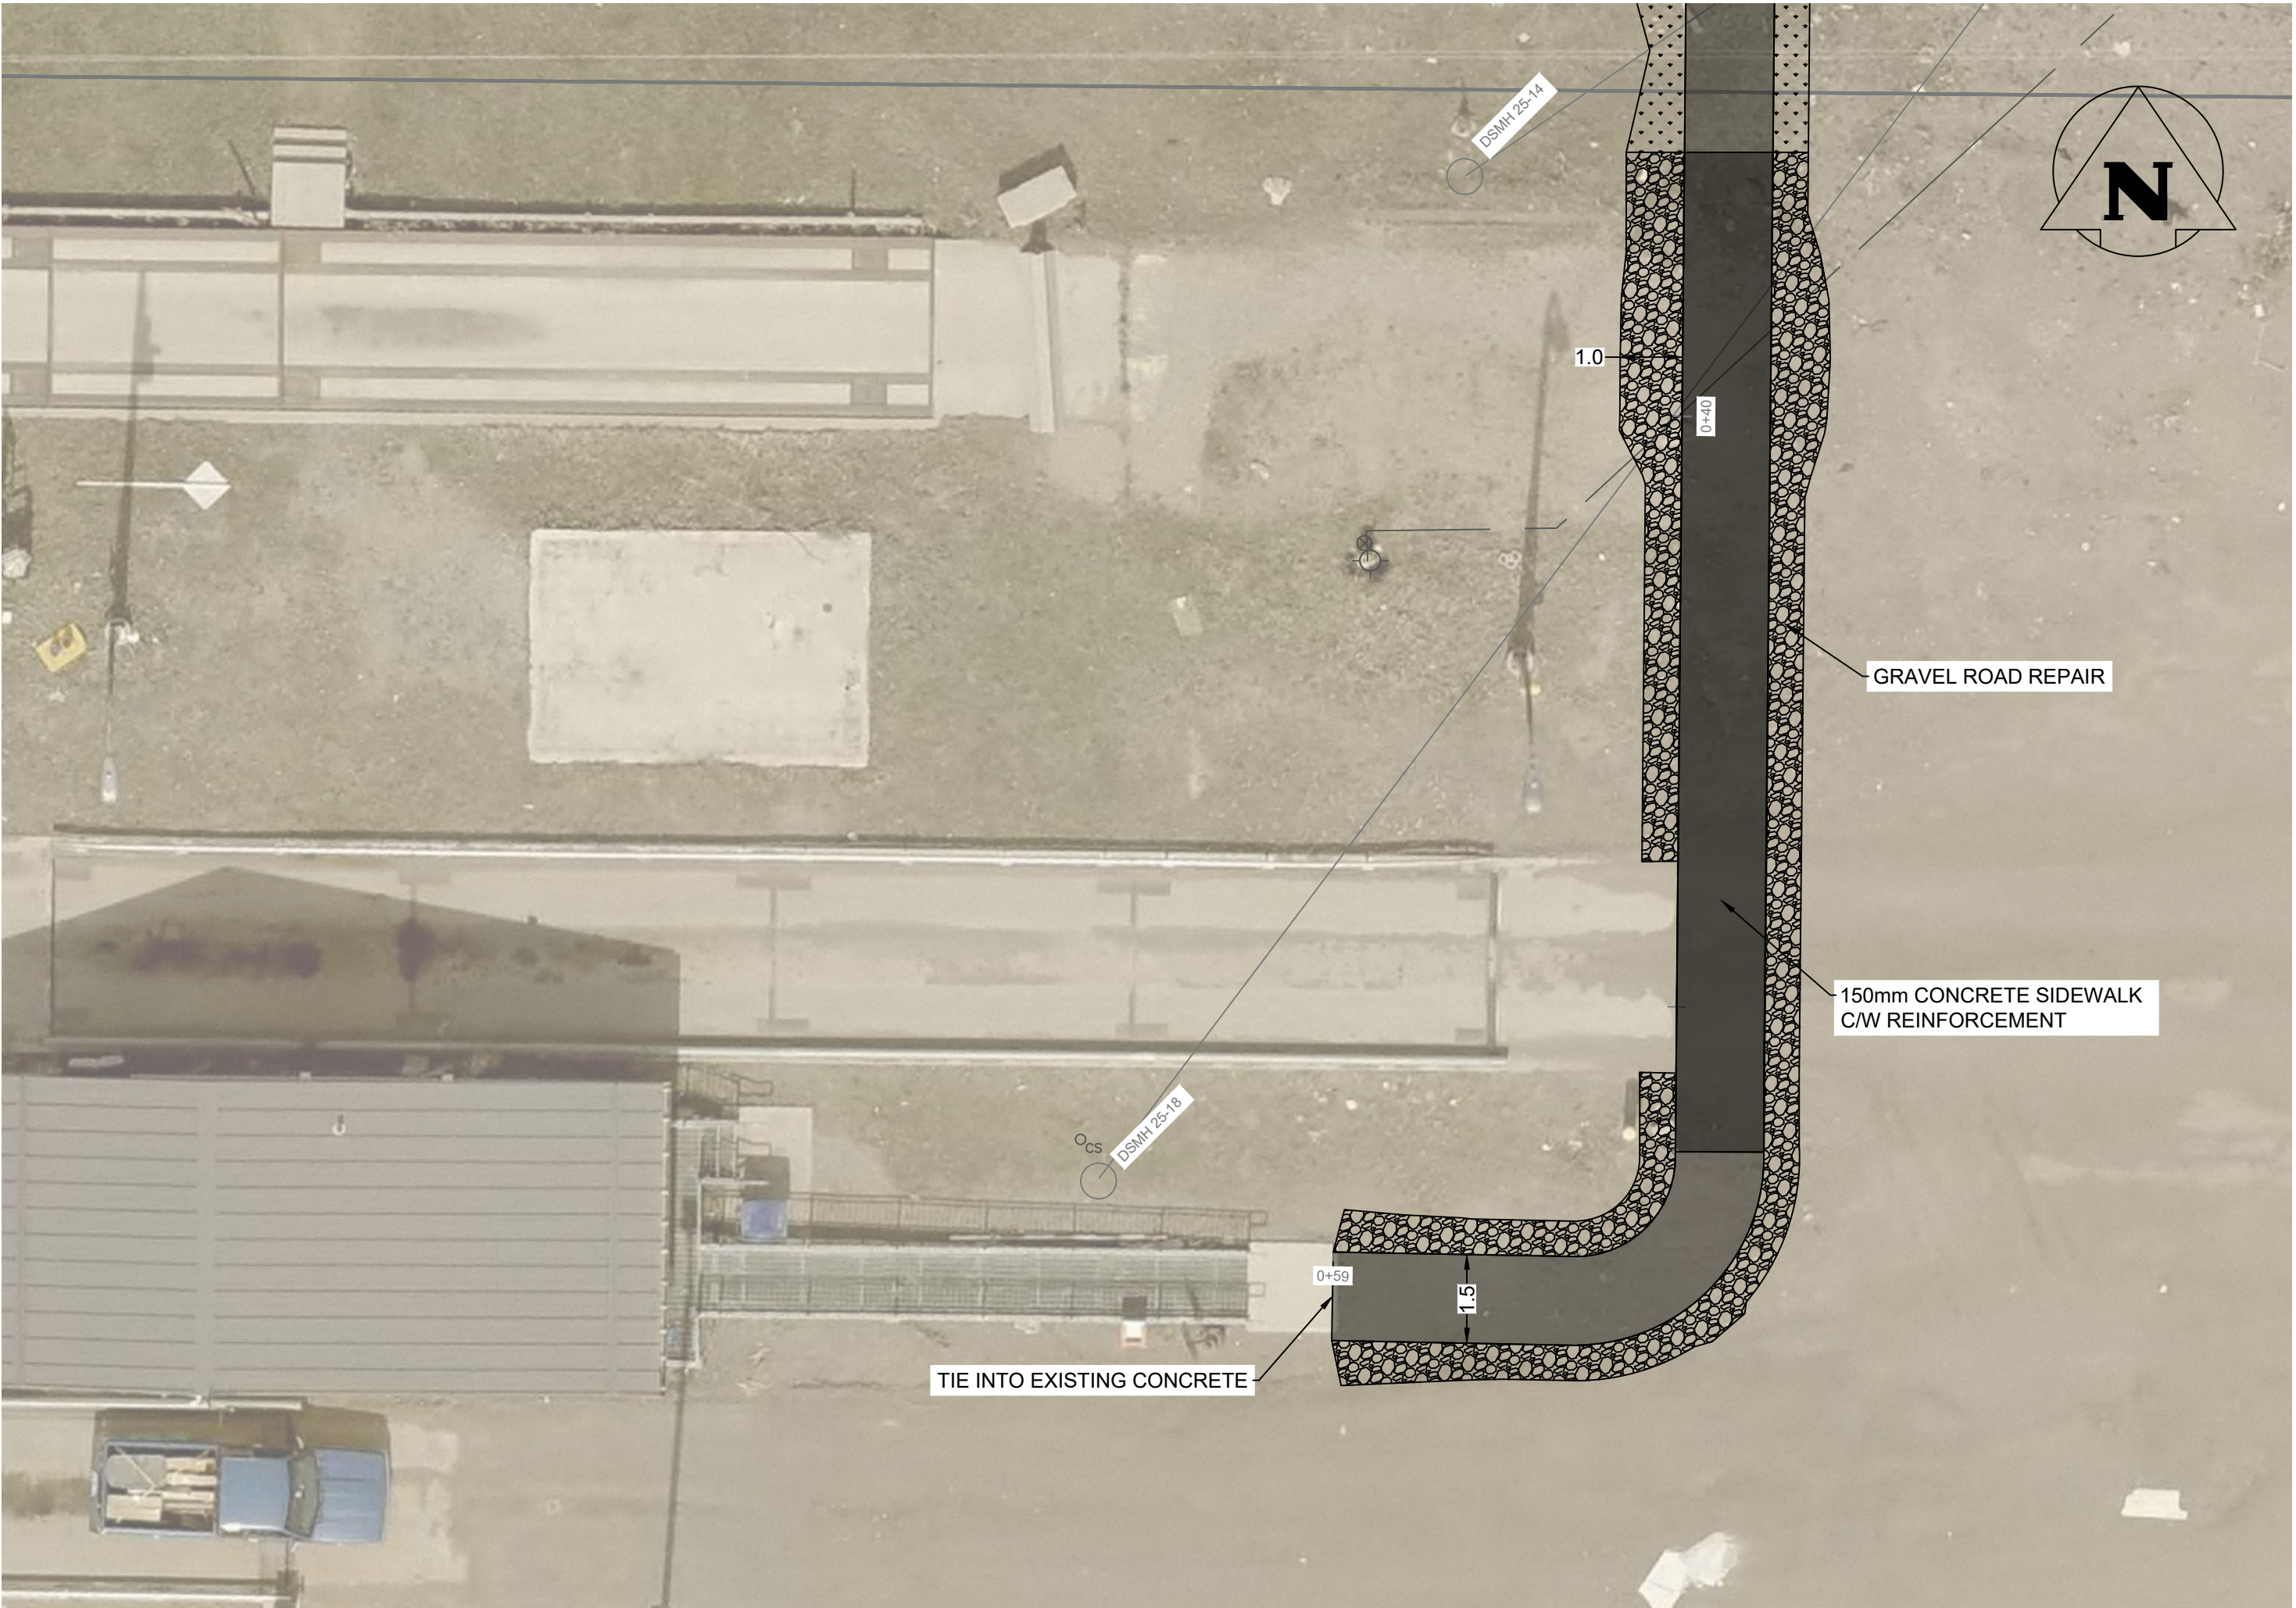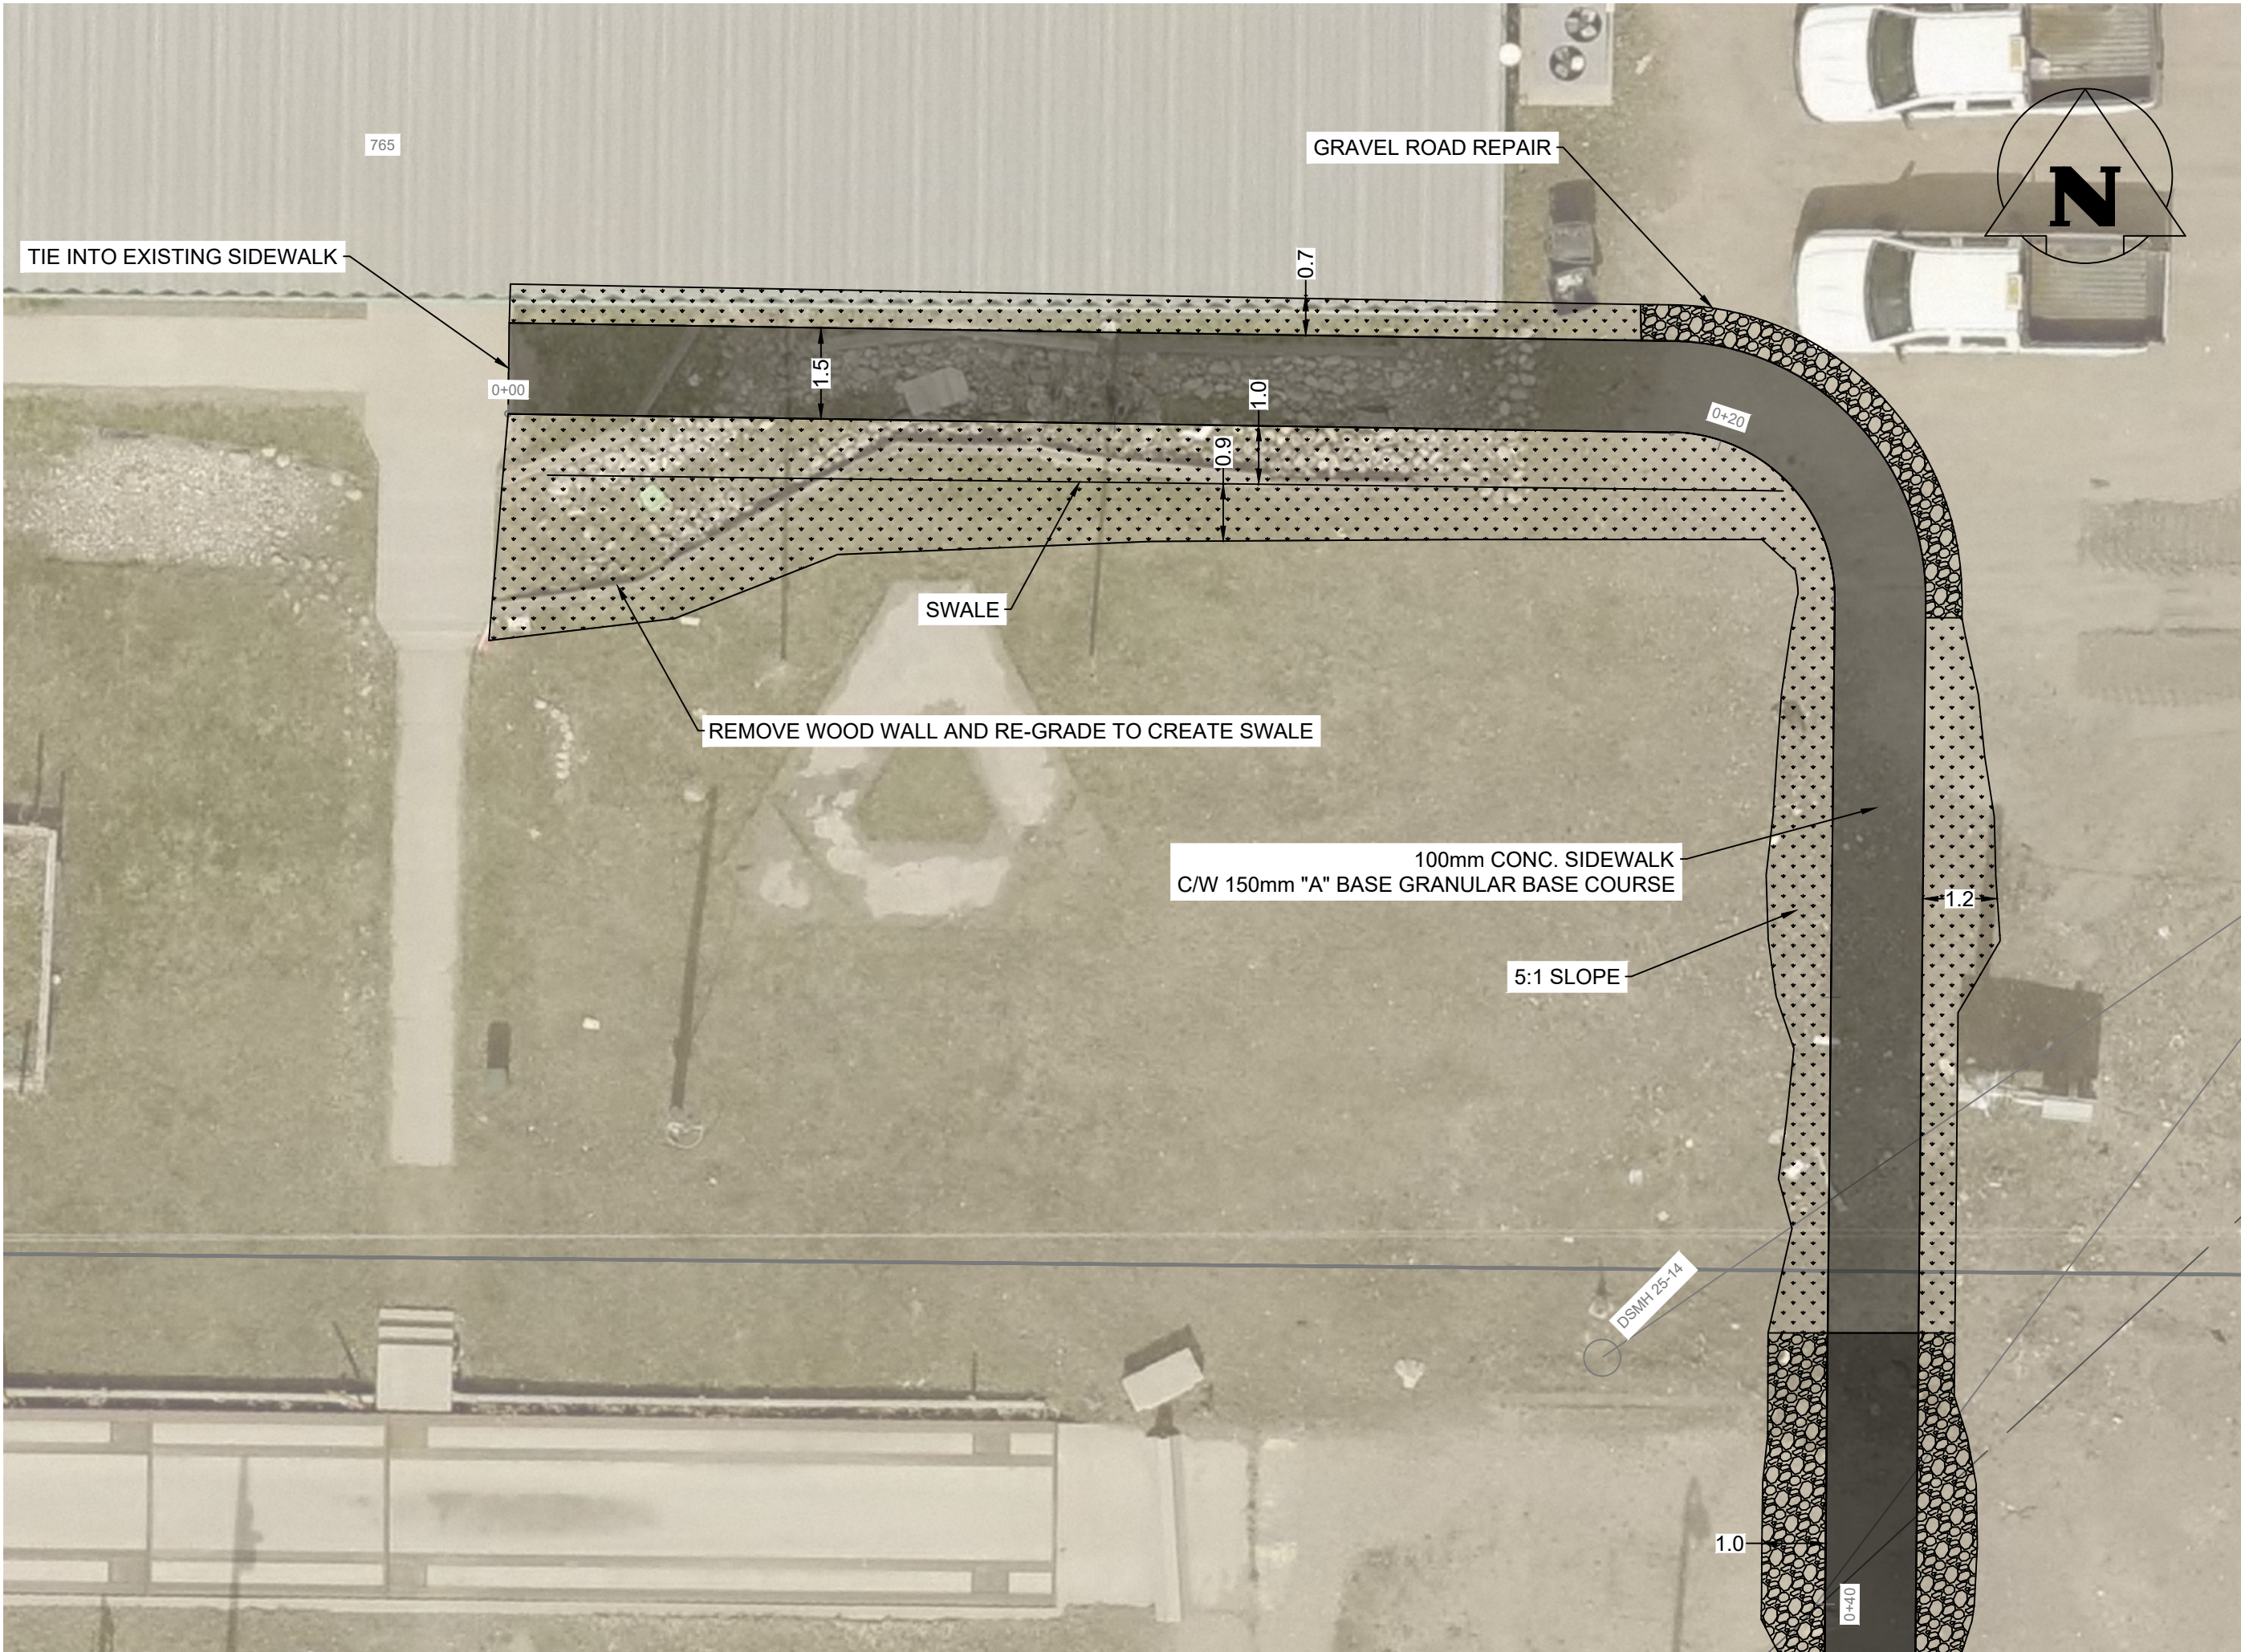


NOTES:

1. LOCATION OF UNDERGROUND STRUCTURES AS SHOWN ARE BASED ON THE BEST INFORMATION AVAILABLE BUT NO GUARANTEE IS GIVEN THAT ALL EXISTING UTILITIES ARE SHOWN OR THAT THE GIVEN LOCATION ARE EXACT. CONFIRMATION OF EXISTENCE AND EXACT LOCATION OF ALL SERVICES MUST BE OBTAINED FROM THE INDIVIDUAL UTILITIES BEFORE PROCEEDING WITH CONSTRUCTION.

0	2026/09/23	ISSUED FOR TENDER	K.W.
NO.	YEAR/MM/DD	ISSUE/REVISION	BY

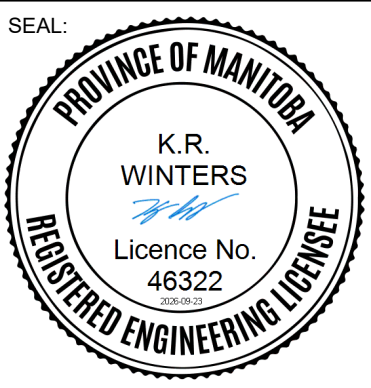


THE CITY OF BRANDON ENGINEERING DEPARTMENT			
2026 CONCRETE WORKS 3 EASTVIEW LANDFILL SIDEWALK			
DESIGNED BY:	R.M.	DRAWING NO.	SWK-1513
CHECKED BY:	T.G.	SCALE	1:100 H. 1:20 V.
APPROVED BY:	K.W.	SHEET	1 OF 2
		REV.	0

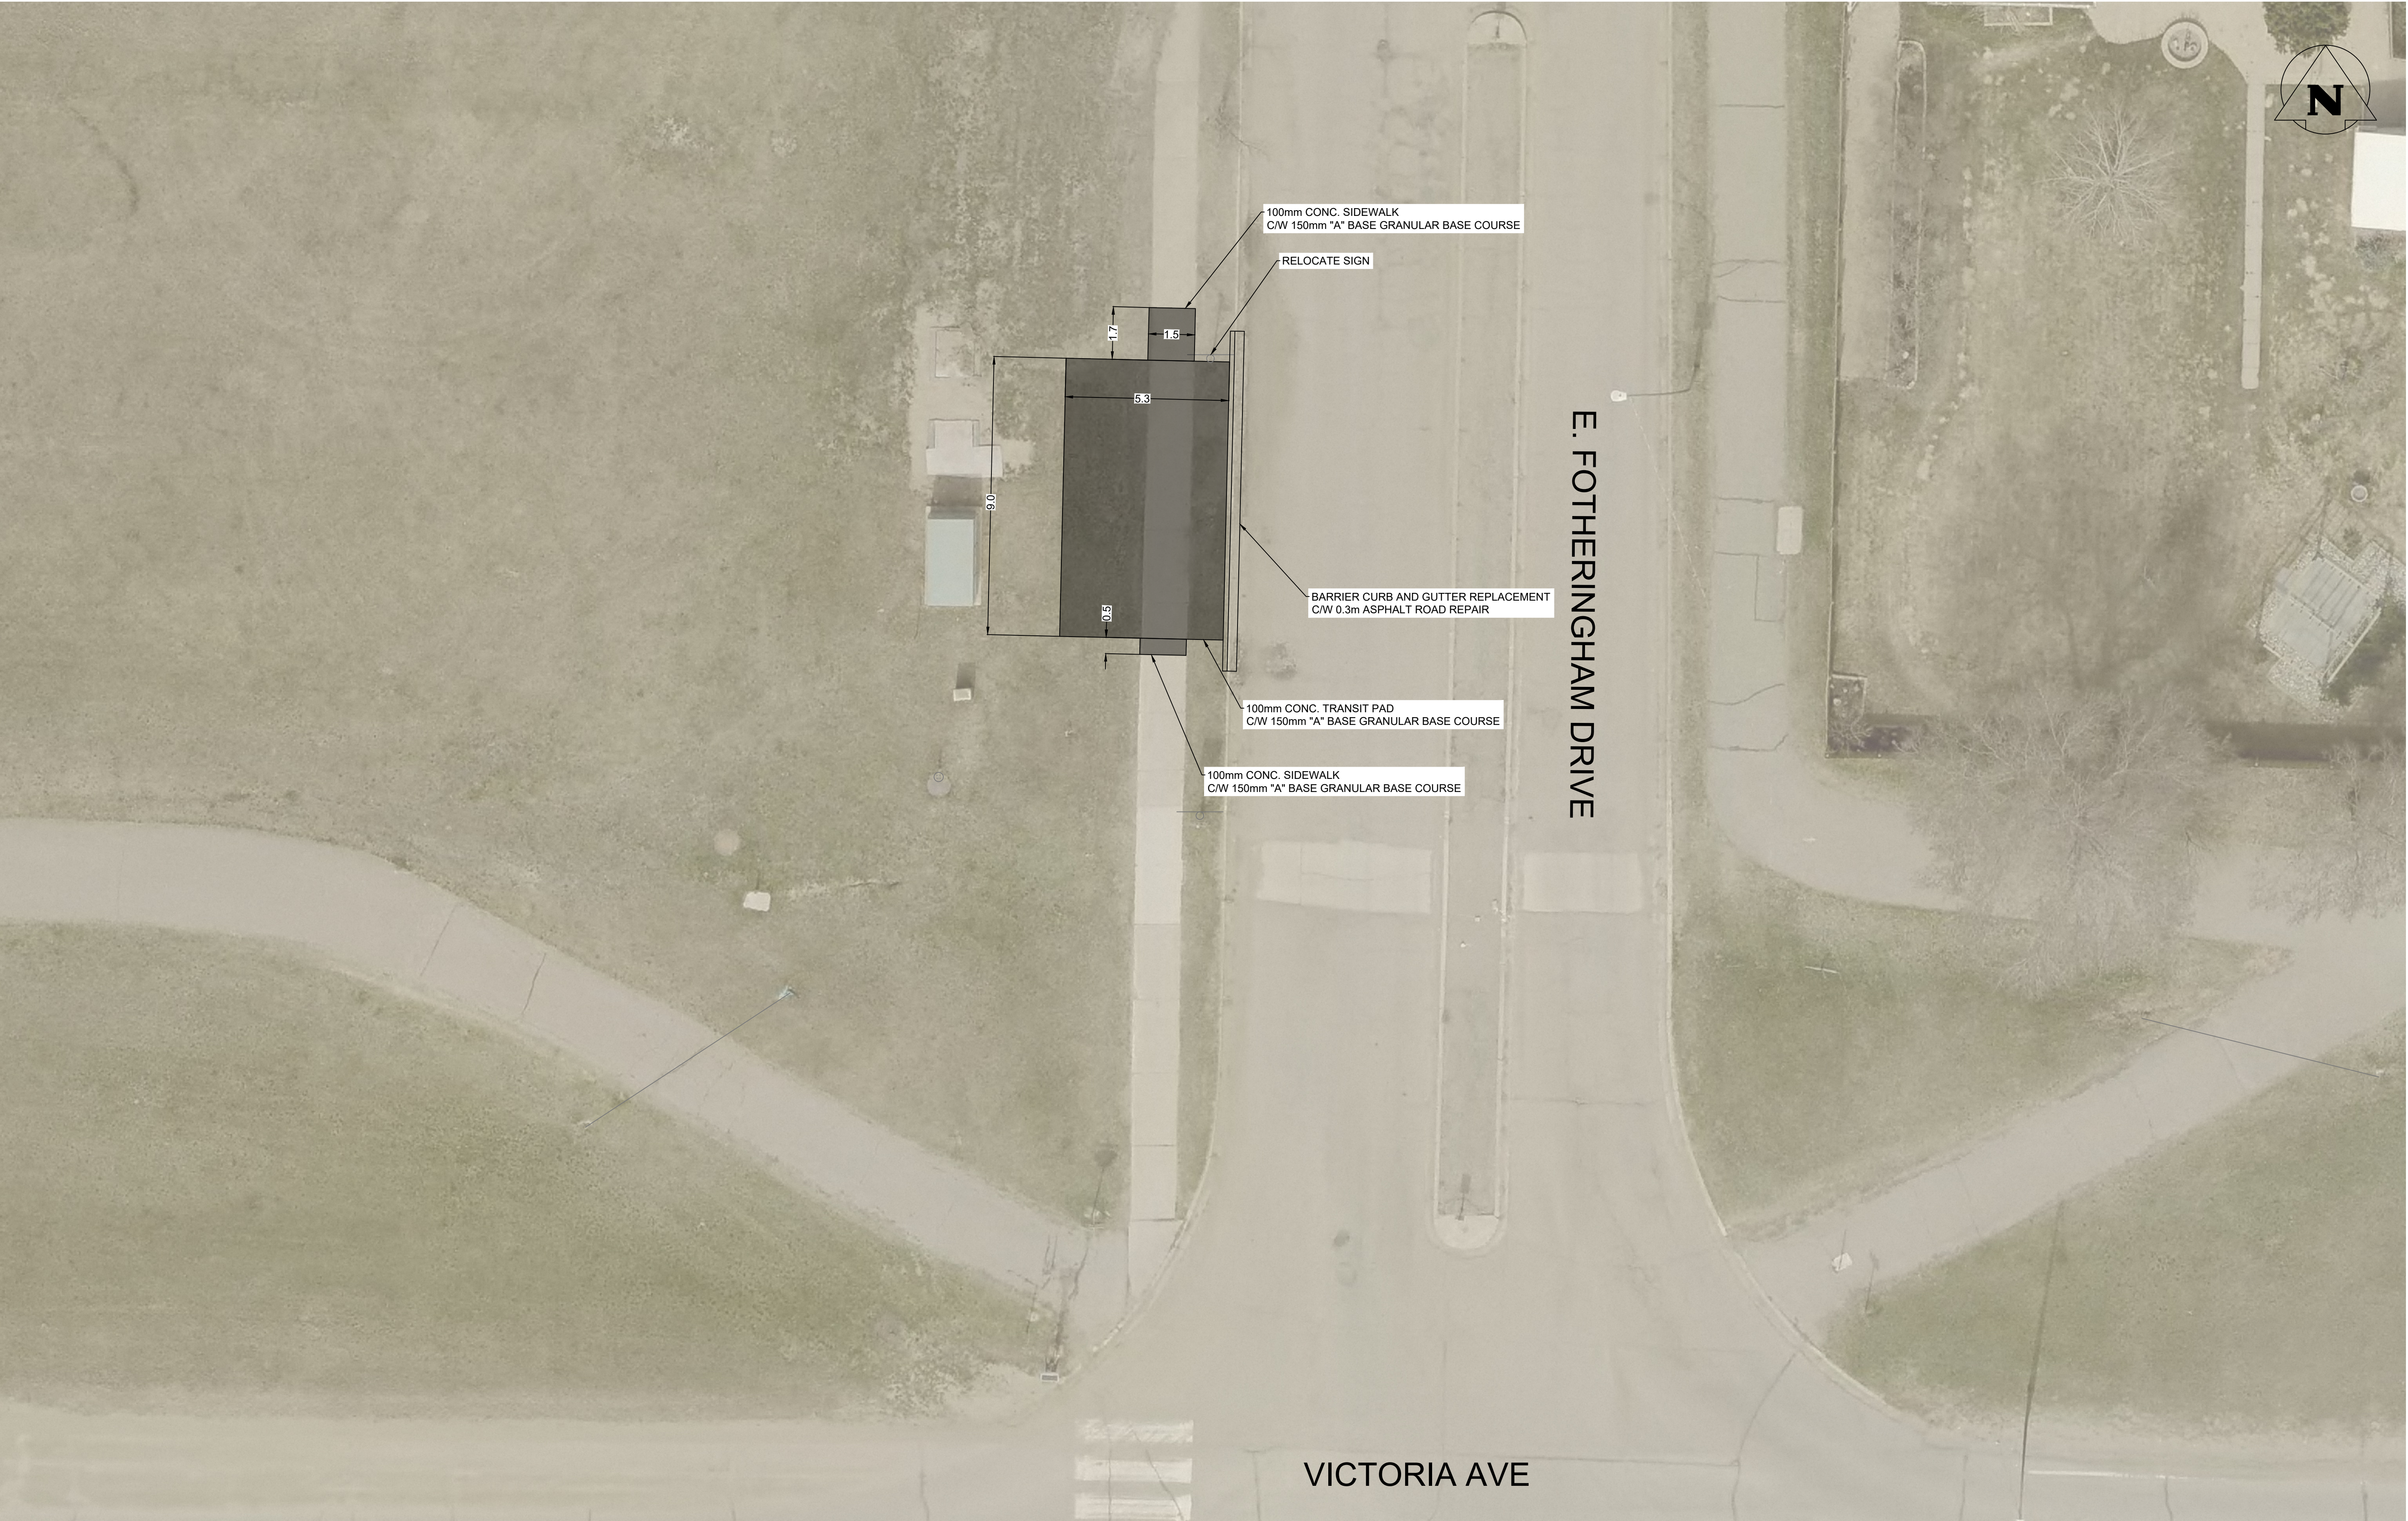

NOTES:

1. LOCATION OF UNDERGROUND STRUCTURES AS SHOWN ARE BASED ON THE BEST INFORMATION AVAILABLE BUT NO GUARANTEE IS GIVEN THAT ALL EXISTING UTILITIES ARE SHOWN OR THAT THE GIVEN LOCATION ARE EXACT. CONFIRMATION OF EXISTENCE AND EXACT LOCATION OF ALL SERVICES MUST BE OBTAINED FROM THE INDIVIDUAL UTILITIES BEFORE PROCEEDING WITH CONSTRUCTION.

0	2026/09/23	ISSUED FOR TENDER	K.W.
NO.	YEAR/MM/DD	ISSUE/REVISION	BY

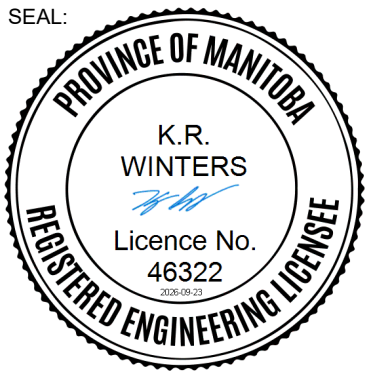

DESIGNED BY:	G.S.
CHECKED BY:	T.G.
APPROVED BY:	K.W.

THE CITY OF BRANDON ENGINEERING DEPARTMENT			
2026 CONCRETE WORKS 3 E. FOTHERINGHAM TRANSIT PAD			
DRAWING NO. SWK-1514	SCALE 1:100 H. 1:20 V.	SHEET 2 OF 2	REV. 0